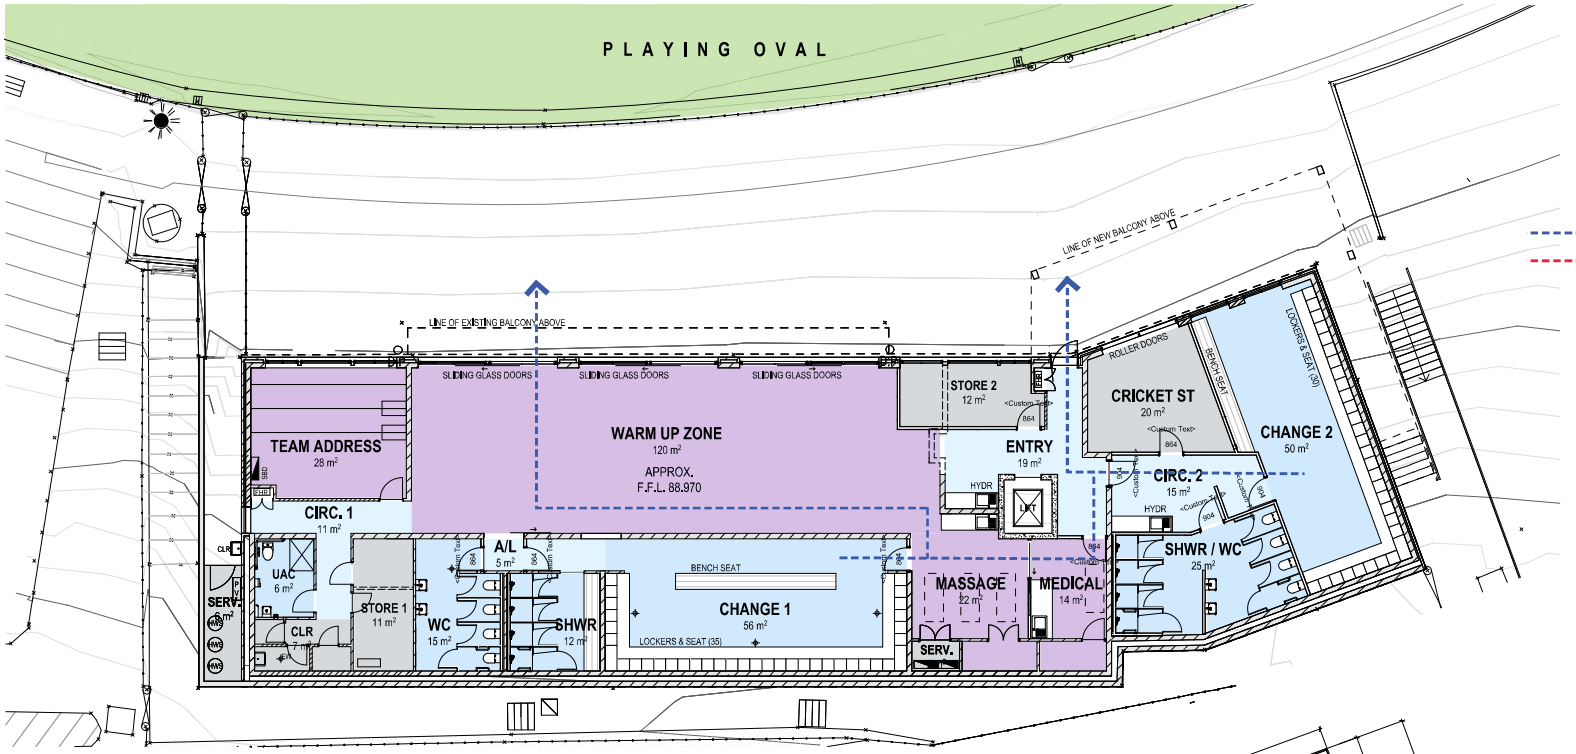

GROUND FLOOR (OVAL LEVEL)

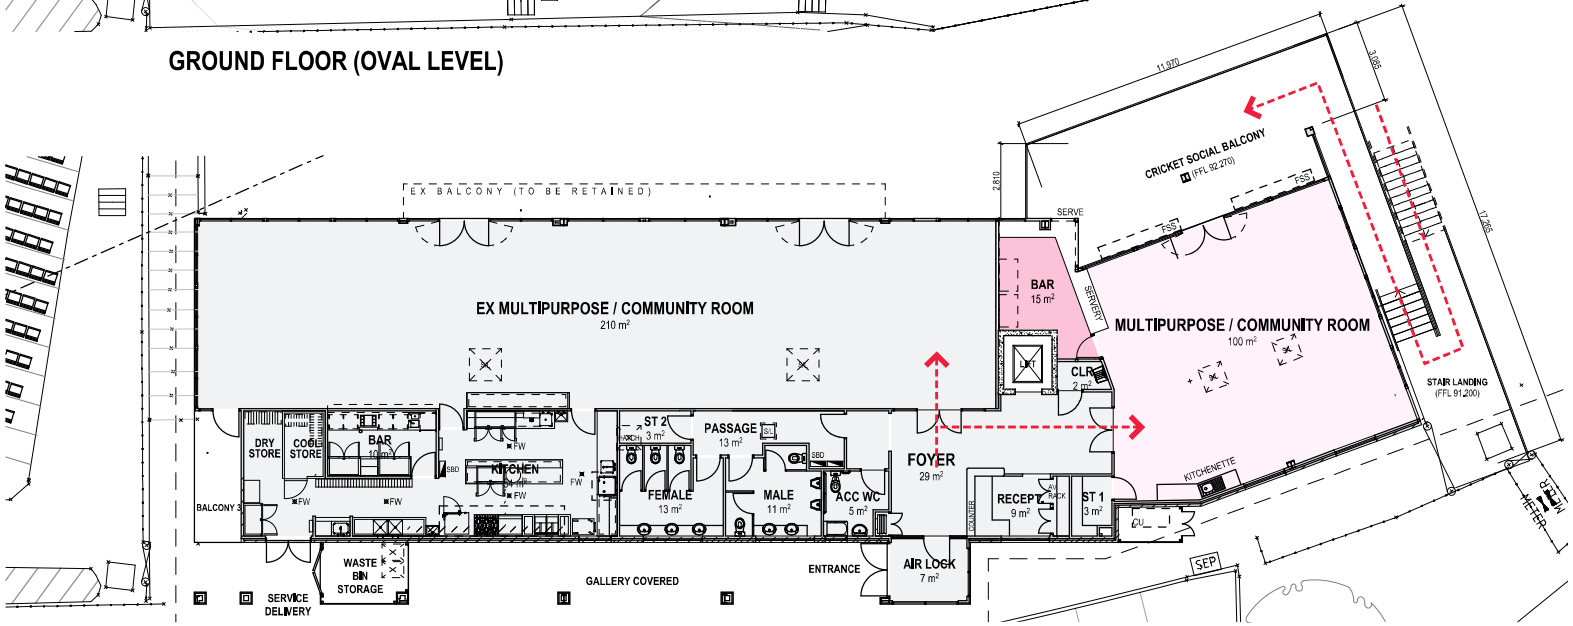

FIRST FLOOR (CARPARK / ENTRY LEVEL)

Legend

- CRICKET Social Room
- CRICKET Food / Beverage
- MATCH DAY Shared Facilities
- MATCH DAY / CRICKET Amenities
- MATCH DAY / CRICKET Storage
- Player / Official Entry / Circulation
- Spectator Entry / Circulation

HB Arch architecture & planning
Except as allowed under copyright act, no part of this drawing may be reproduced or otherwise dealt with without written permission of HB Arch.

Box Hill City Oval Redevelopment Study

South Pavillion - Alterations / Refurb

Client	City of Whitehorse
Scale	1:200 @ A3
Date	November 2021

05