Mirrabooka Pavilion Floor Plan - March 2025

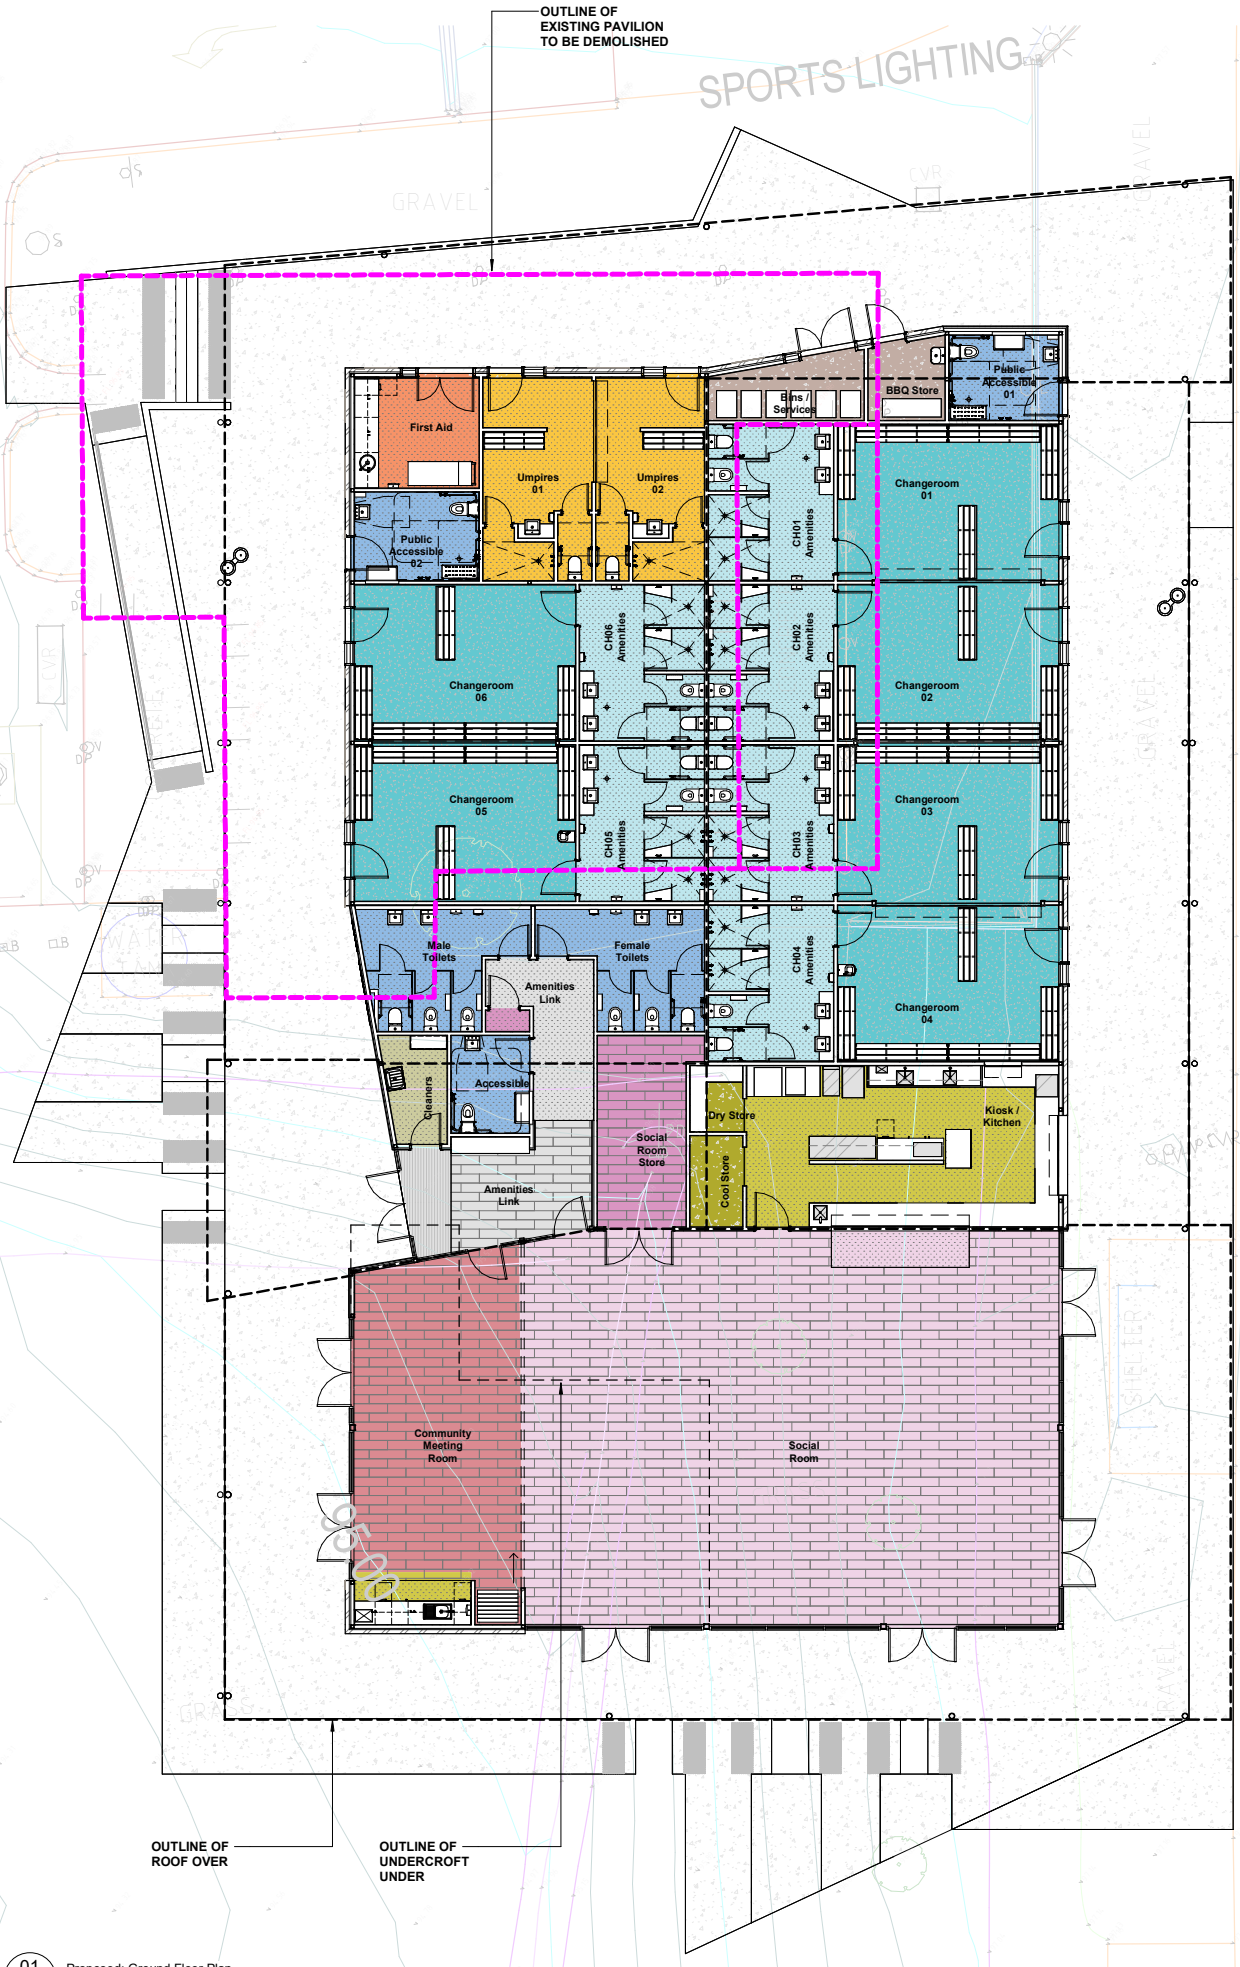

01 Proposed: Ground Floor Plan
1 : 100